1 North View from Glover

2 South view from Glover

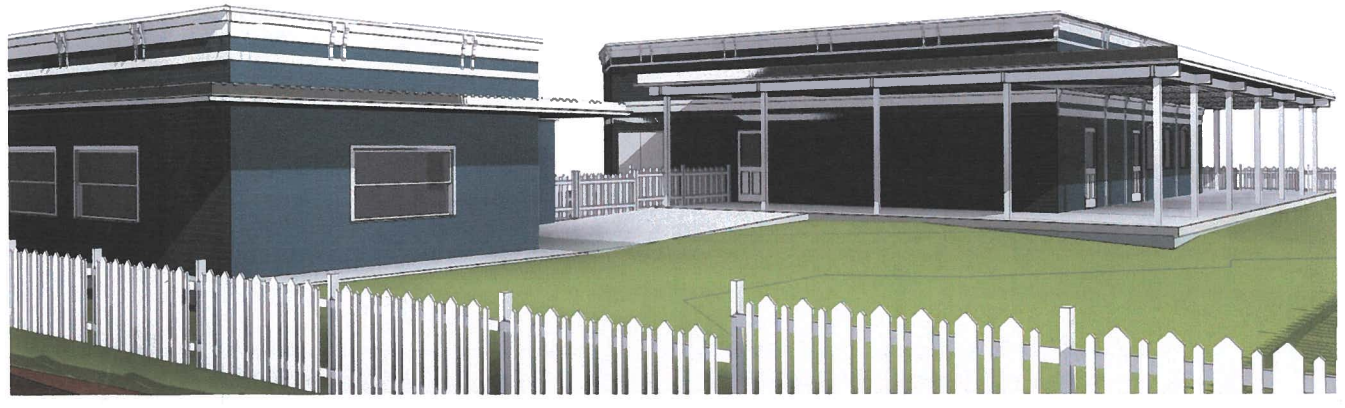

3 View from Church street side property

site lines ARCHITECTURE

604-881-7173
www.sitelines.ca

Suite 200 - 23160 98 Avenue
Fort Langley, BC. V1M 2R6

REVISIONS

	DATE	DESCRIPTION
16	2021.06.09	Issued for Client Review
17	2021.06.10	Issued for pre-HAP review
18	2021.06.11	Issued for HAP

INTERIM RESTAURANT & FUTURE SALES CENTER

9148 GLOVER ROAD
FORT LANGLEY

title
EXTERIOR PERSPECTIVES

scale
@ 24"x 36"

date JUNE. 08. 2021

drawn KAB checked GK

job no. 2112

sheet no. A0.03

seal

2021-06-10 6:22:30 PM

Drawings are to be read in conjunction with each other, any discrepancies found on any drawings are to be reported to the architect before commencing work.

Contractors are responsible to ensure that all work is executed to the requirements of the latest edition of the B.C. Building Code.

© COPYRIGHT. ALL RIGHTS RESERVED
site lines architecture inc.

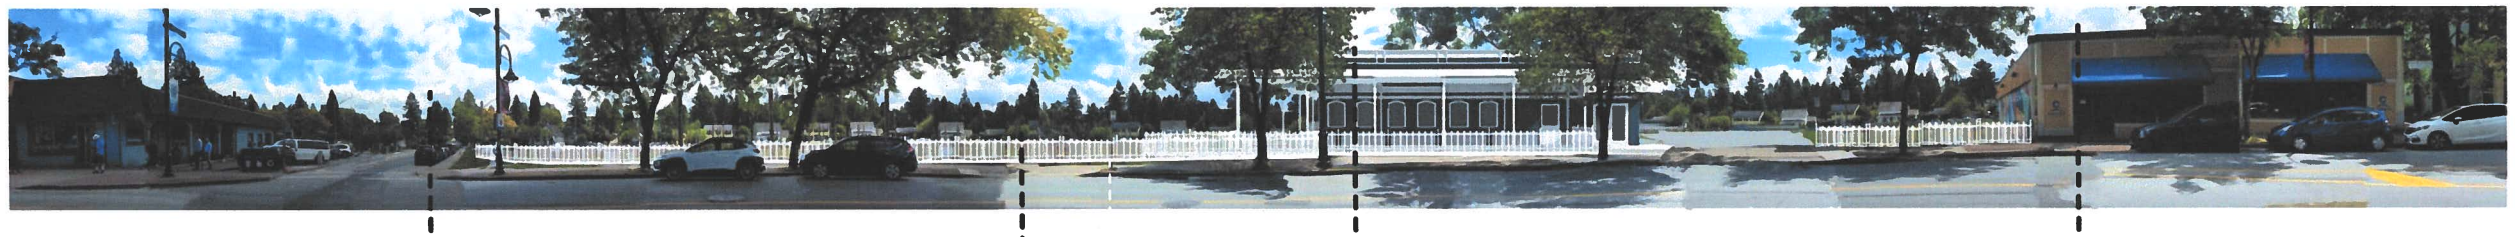

site lines
ARCHITECTURE

604-881-7173
www.sitelines.ca

Suite 200 - 23160 98 Avenue
Fort Langley, BC. V1M 2R6

REVISIONS

	DATE	DESCRIPTION
17	2021.06.10	Issued for pre-HAP review
18	2021.06.11	Issued for HAP

INTERIM RESTAURANT & FUTURE SALES CENTER

9148 GLOVER ROAD
FORT LANGLEY

title
SITE CONTEXT_
STREET VIEW

scale
@ 34"x 22"
date JUNE. 08. 2021
drawn KB checked GK

job no. 2112
sheet no. A0. 05

seal

2021-06-10 6:22:30 PM

Drawings are to be read in conjunction with each other, any discrepancies found on any drawings are to be reported to the architect before commencing work.

Contractors are responsible to ensure that all work is executed to the requirements of the latest edition of the B.C. Building Code.

© COPYRIGHT. ALL RIGHTS RESERVED
site lines architecture inc.

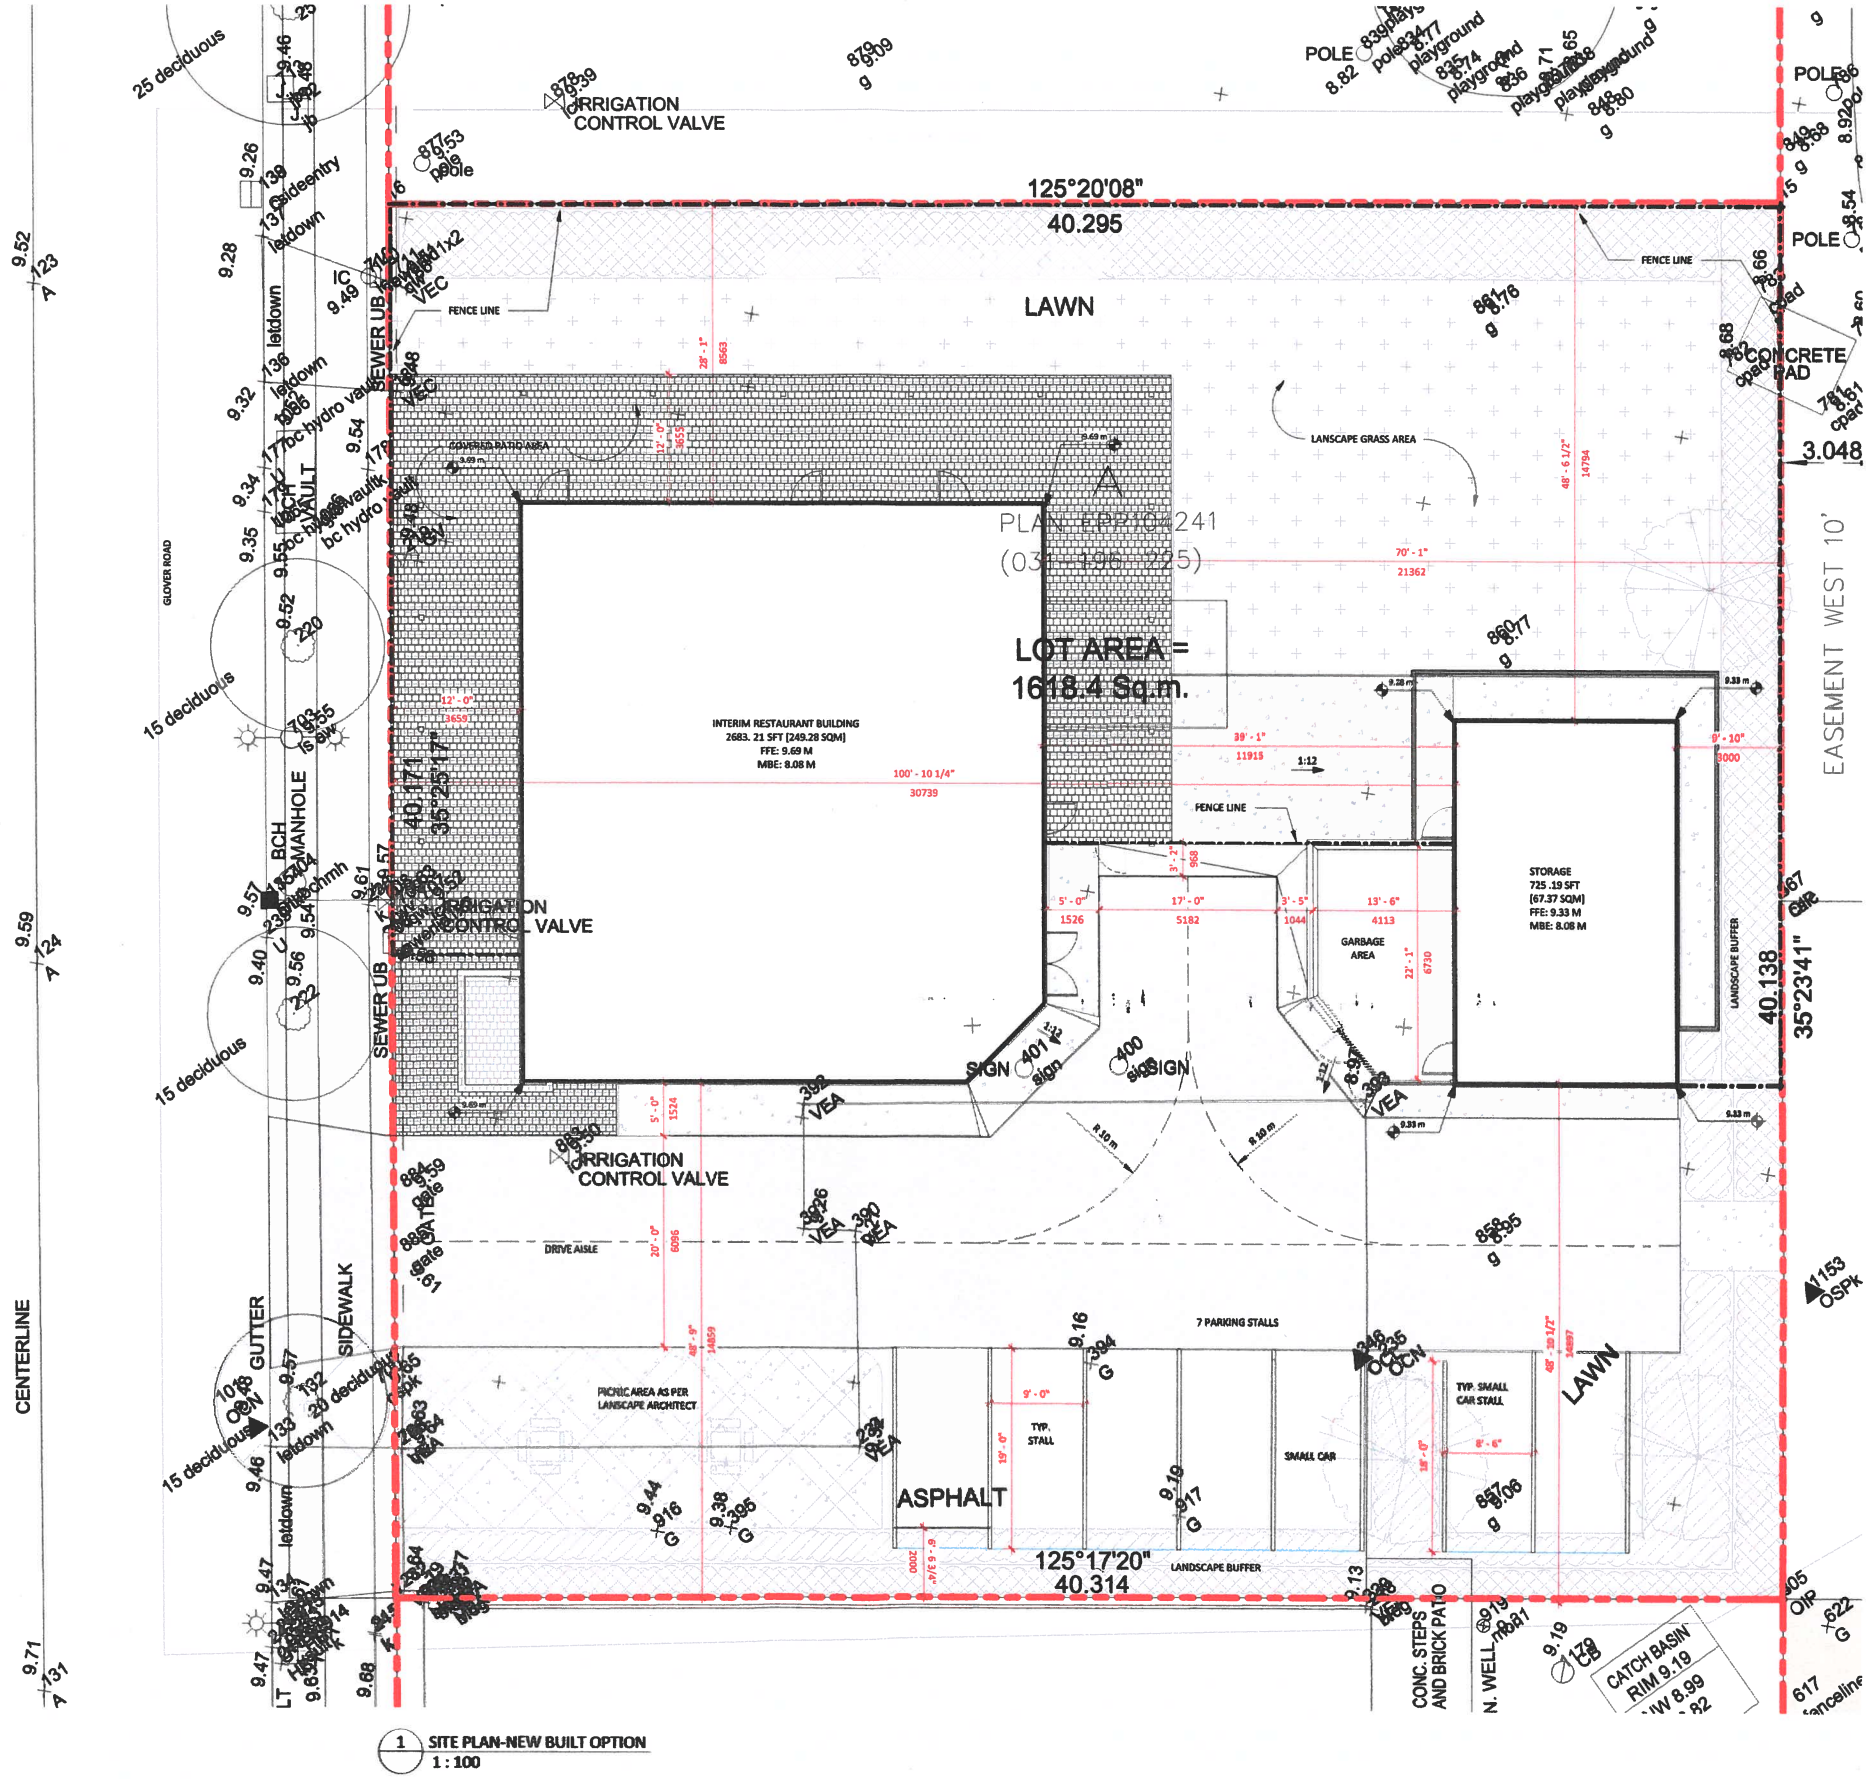

1 SITE PLAN-NEW BUILT OPTION
1 : 100

site lines ARCHITECTURE

604-881-7173
www.sitelines.ca
Suite 200 - 23188 88 Avenue
Fort Langley, BC. V1M 2R6

REVISIONS

	DATE	DESCRIPTION
1	2021.04.27	Issued for Client Review
4	2021.05.04	Issued for Client Review
17	2021.06.10	Issued for pre-HAP review
18	2021.06.11	Issued for HAP

INTERIM RESTAURANT & FUTURE SALES CENTER

9148 GLOVER ROAD
FORT LANGLEY

title
SITE PLAN

scale 1 : 100
date JUNE. 08. 2021
drawn KB checked GK

job no. 2112
sheet no. A1.00

seal

2021-06-10 6:22:30 PM

Drawings are to be read in conjunction with each other, any discrepancies found on any drawings are to be reported to the architect before commencing work.
Contractors are responsible to ensure that all work is executed to the requirements of the latest edition of the B.C. Building Code.
© COPYRIGHT. ALL RIGHTS RESERVED
site lines architecture inc.

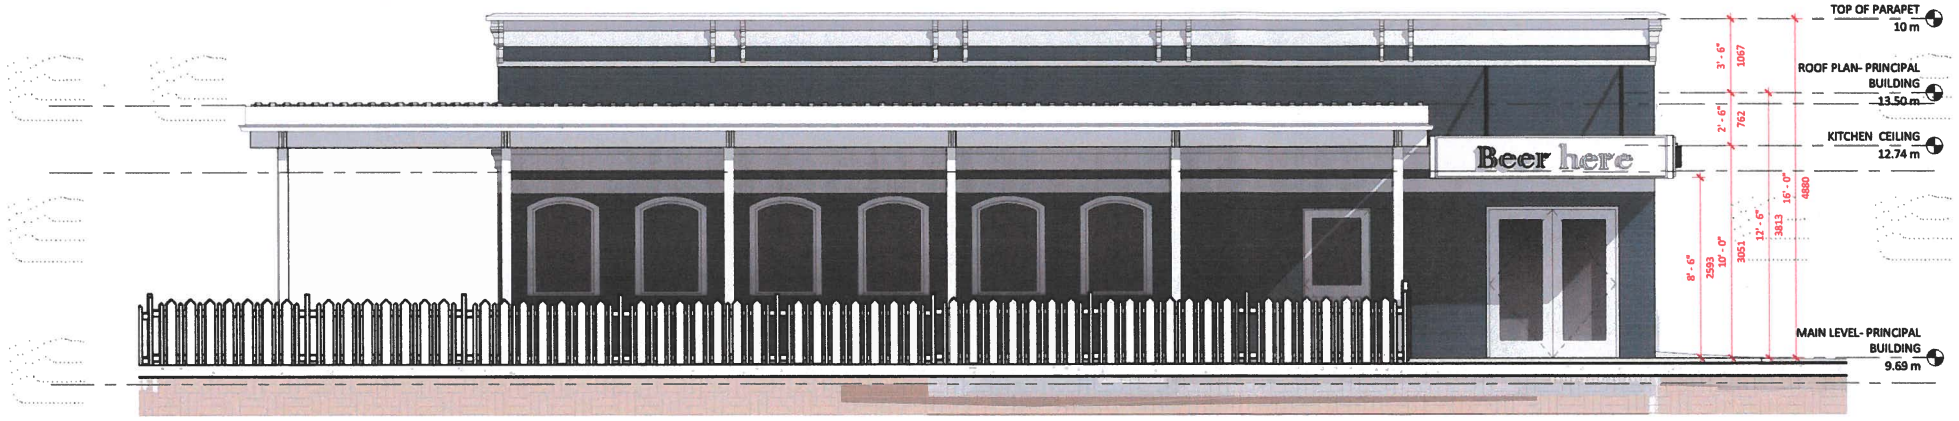

1 / A1.01 Restaurant West Elevation - From Glover Road
1 : 50

2 / A1.01 Restaurant North Elevation- From Mary Avenue
1 : 50

site lines ARCHITECTURE
604-881-7173 www.sitelines.ca
Suite 200 - 23160 96 Avenue Fort Langley, BC. V1M 2R6

REVISIONS

	DATE	DESCRIPTION
11	2021.05.28	Issued for Client Review
13	2021.06.02	Issued for Client Review
14	2021.06.03	Issued for Client Review
15	2021.06.07	Issued for Client Revision
16	2021.06.09	Issued for Client Review

INTERIM RESTAURANT & FUTURE SALES CENTER

9148 GLOVER ROAD
FORT LANGLEY

title
BUILDING ELEVATIONS

scale 1 : 50
@ 24"x 36"
date JUNE. 08. 2021
drawn KB checked GK

job no. 2112
sheet no. A3.00

seal

2021-06-10 6:22:43 PM

Drawings are to be read in conjunction with each other, any discrepancies found as any drawings are to be reported to the architect before commencing work.
Contractors are responsible to ensure that all work is executed to the requirements of the latest edition of the B.C. Building Code.
© COPYRIGHT. ALL RIGHTS RESERVED
site lines architecture inc.

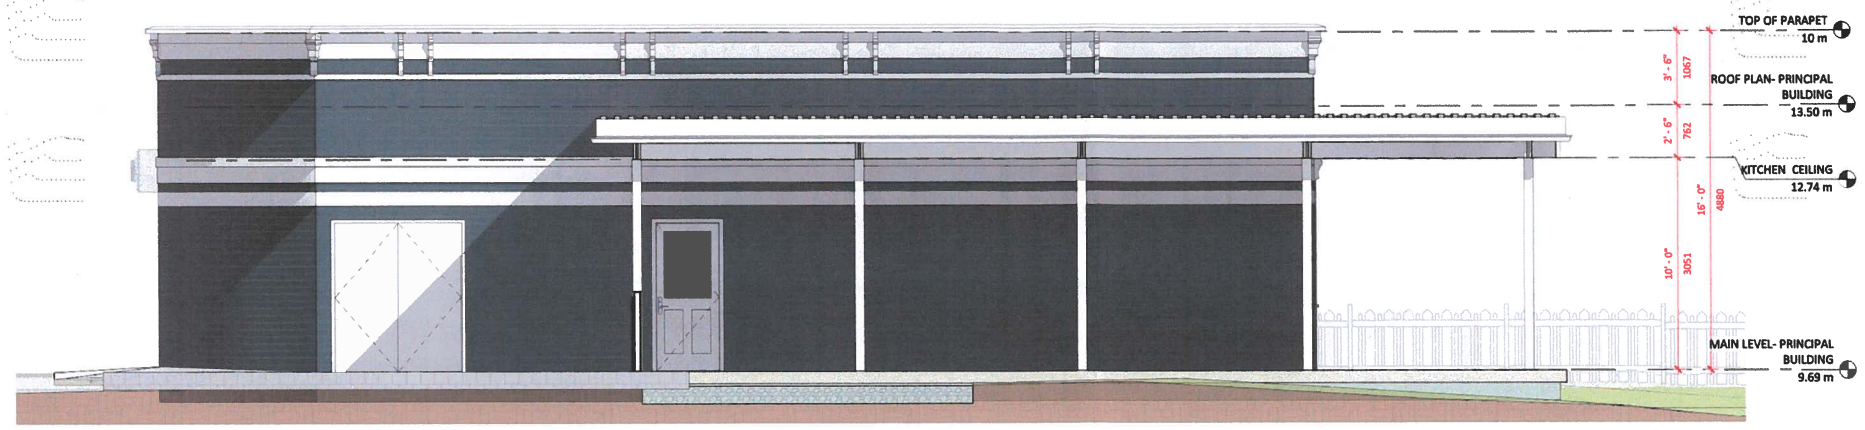

1 / A1.01 Restaurant East Elevation From Storage
1 : 50

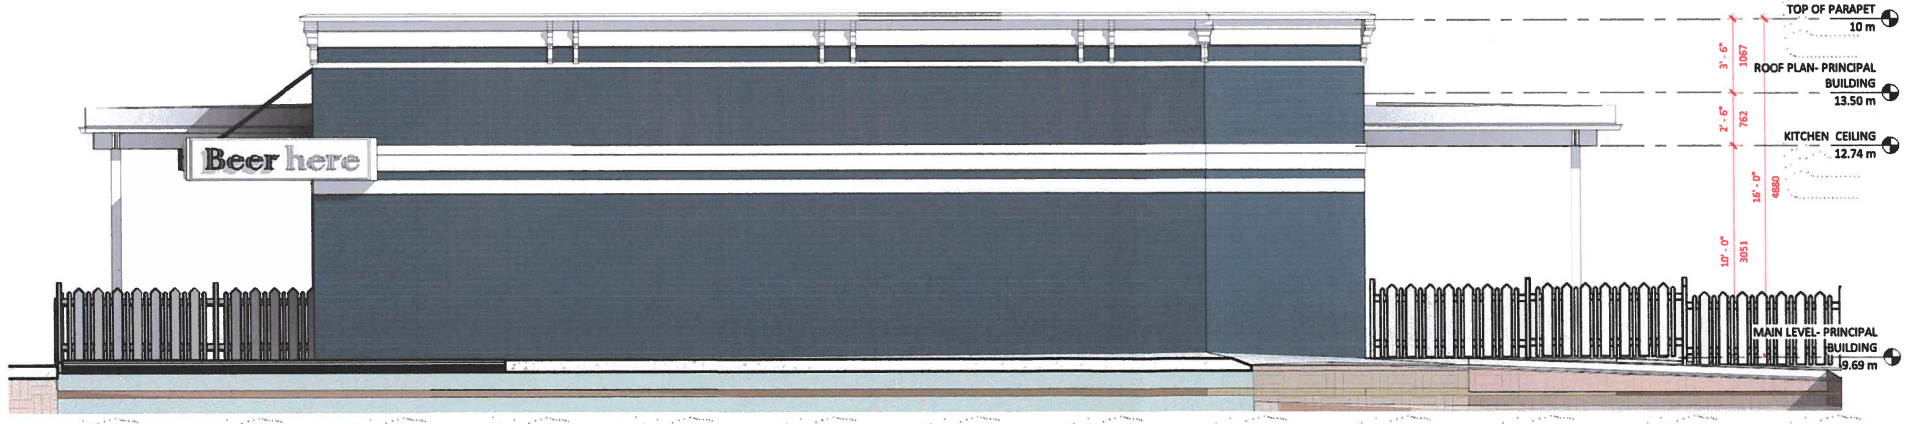

2 / A1.01 Restaurant South Elevation- From Coast Capital
1 : 50

site lines ARCHITECTURE
604-881-7173
www.sitelines.ca
Suite 200 - 23160 96 Avenue
Fort Langley, BC. V1M 2R6

REVISIONS

	DATE	DESCRIPTION
14	2021.06.03	Issued for Client Review
15	2021.06.07	Issued for Client Revision
17	2021.06.10	Issued for pre-HAP review
18	2021.06.11	Issued for HAP

INTERIM RESTAURANT & FUTURE SALES CENTER

9148 GLOVER ROAD
FORT LANGLEY

title
BUILDING ELEVATIONS

scale 1 : 50 @ 24"x 36"
date JUNE. 08. 2021
drawn KAB checked GK

job no. 2112
sheet no. A3.01

seal

2021-06-10 6:22:55 PM

Drawings are to be read in conjunction with each other, any discrepancies found on any drawings are to be reported to the architect before commencing work.
Contractors are responsible to ensure that all work is executed to the requirements of the latest edition of the B.C. Building Code.
© COPYRIGHT. ALL RIGHTS RESERVED
site lines architecture inc.

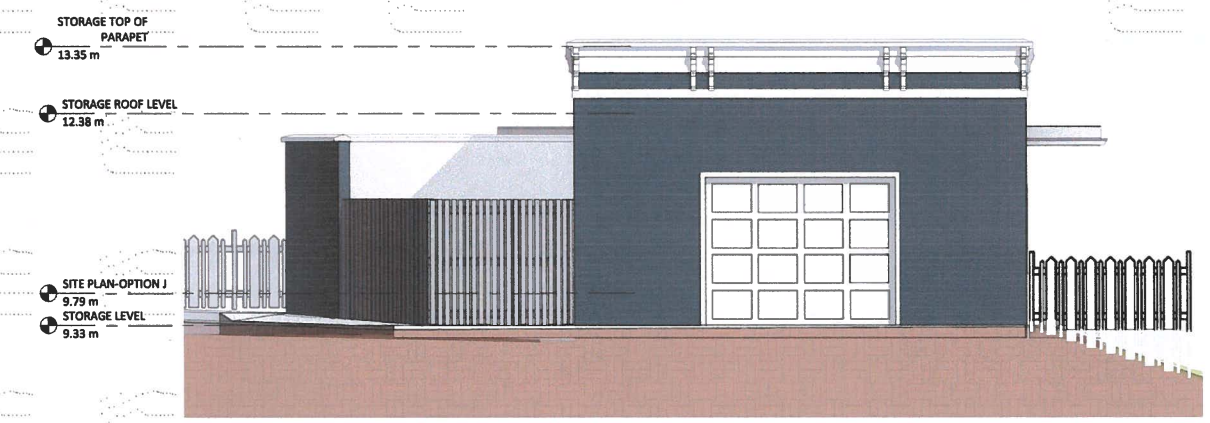

1 / A1.01A Storage South Elevation-From Coast Capital
1 : 50

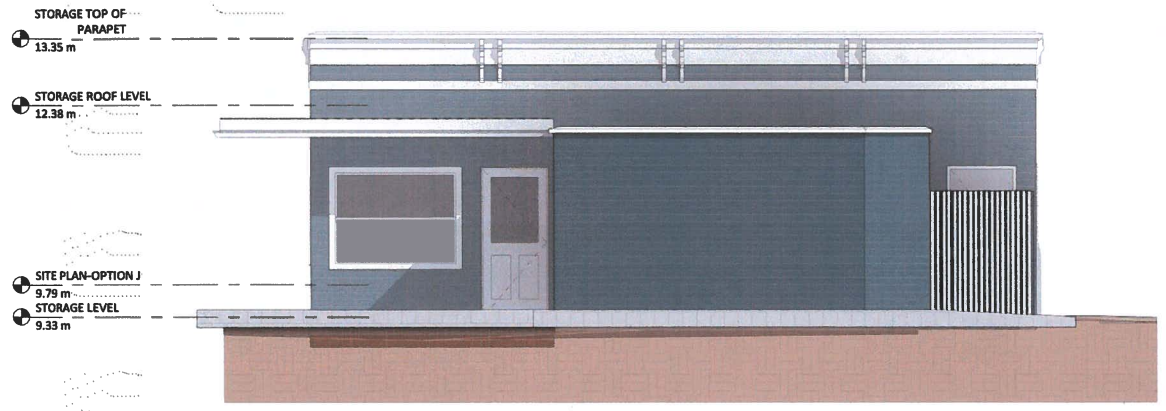

2 / A1.01A Storage West Elevation from Restaurant
1 : 50

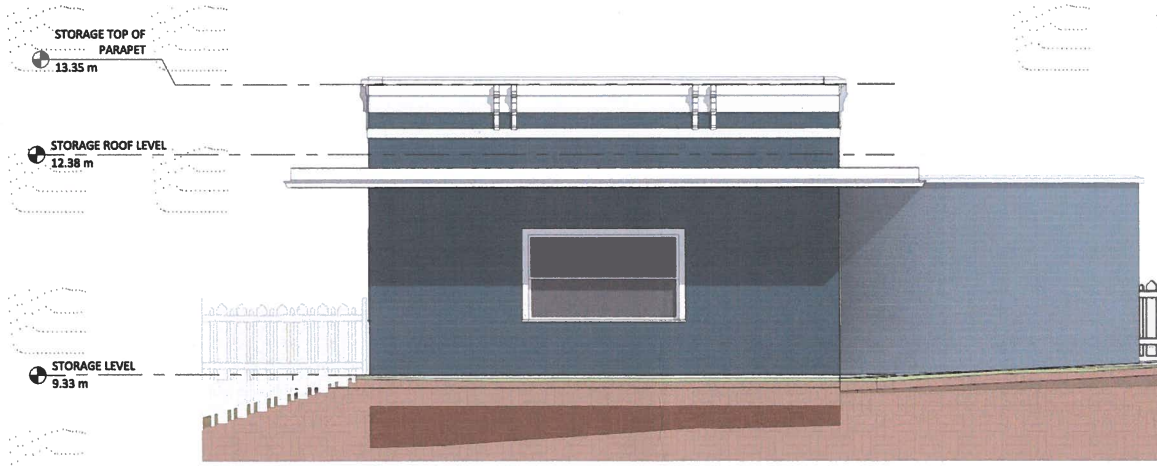

3 / A1.01A Storage North Elevation-From Mary Avenue
1 : 48

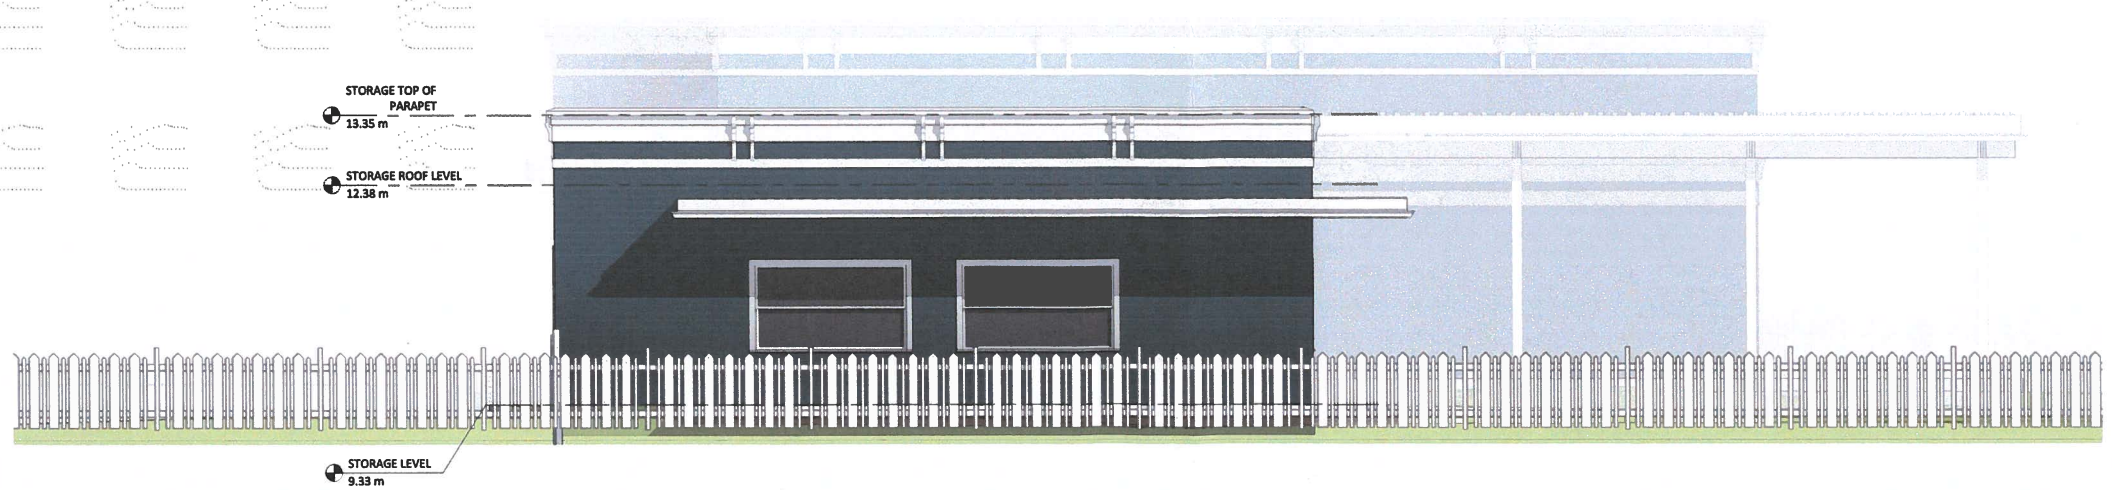

4 / A1.01A Storage East Elevation from Park
1 : 48

site lines ARCHITECTURE
604-881-7173 www.sitelines.ca
Suite 200 - 23160 96 Avenue Fort Langley, BC. V1M 2R6

REVISIONS

	DATE	DESCRIPTION
14	2021.06.03	Issued for Client Review
15	2021.06.07	Issued for Client Revision
16	2021.06.09	Issued for Client Review

INTERIM RESTAURANT & FUTURE SALES CENTER

9148 GLOVER ROAD
FORT LANGLEY

title
BUILDING ELEVATIONS

scale As indicated @ 24"x 36"
date JUNE. 08. 2021
drawn KAB checked GK

job no. 2112
sheet no. A3.02

seal

2021-06-10 6:23:09 PM

Drawings are to be read in conjunction with each other, any discrepancies found on any drawings are to be reported to the architect before commencing work.
Contractors are responsible to ensure that all work is executed to the requirements of the latest edition of the B.C. Building Code.
© COPYRIGHT. ALL RIGHTS RESERVED
site lines architecture inc.

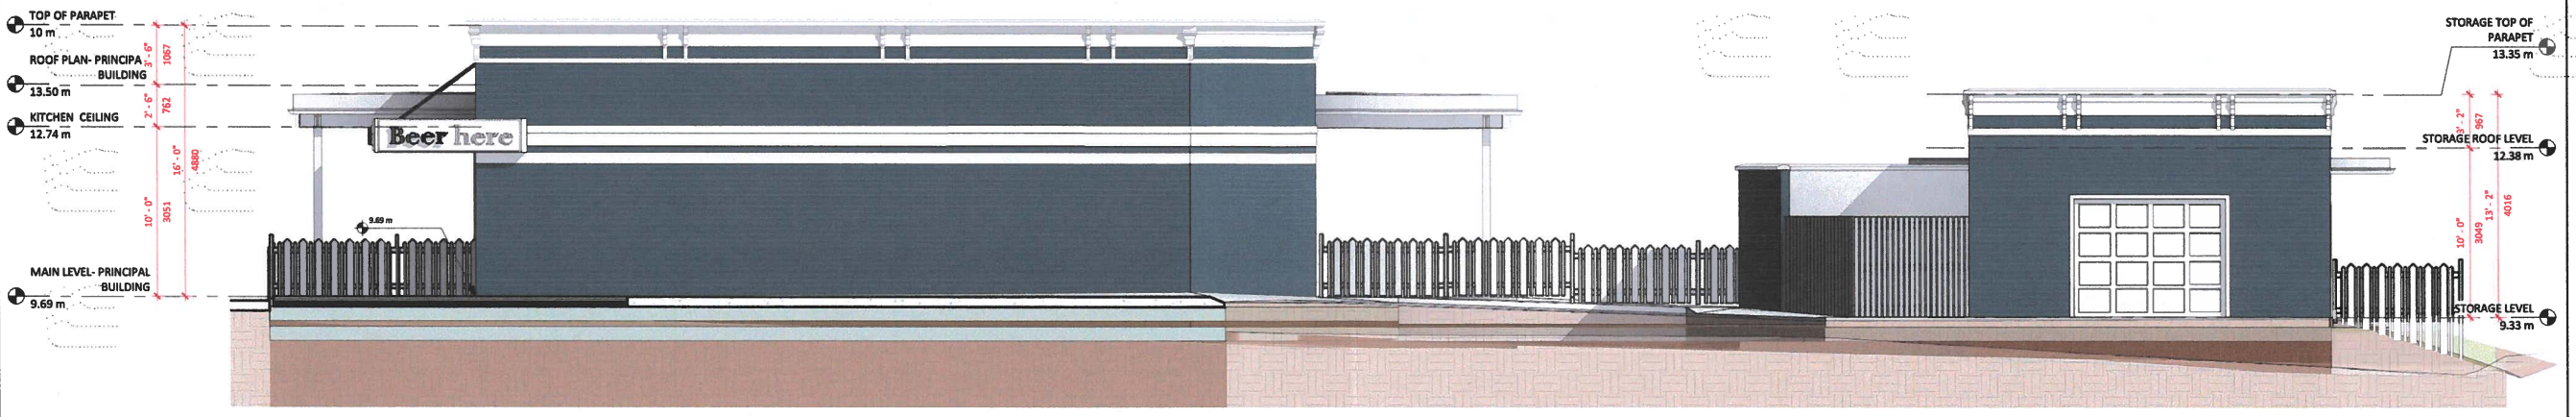

1 / A1.01 South Elevation- From Coast Capital Across Site
1 ; 60

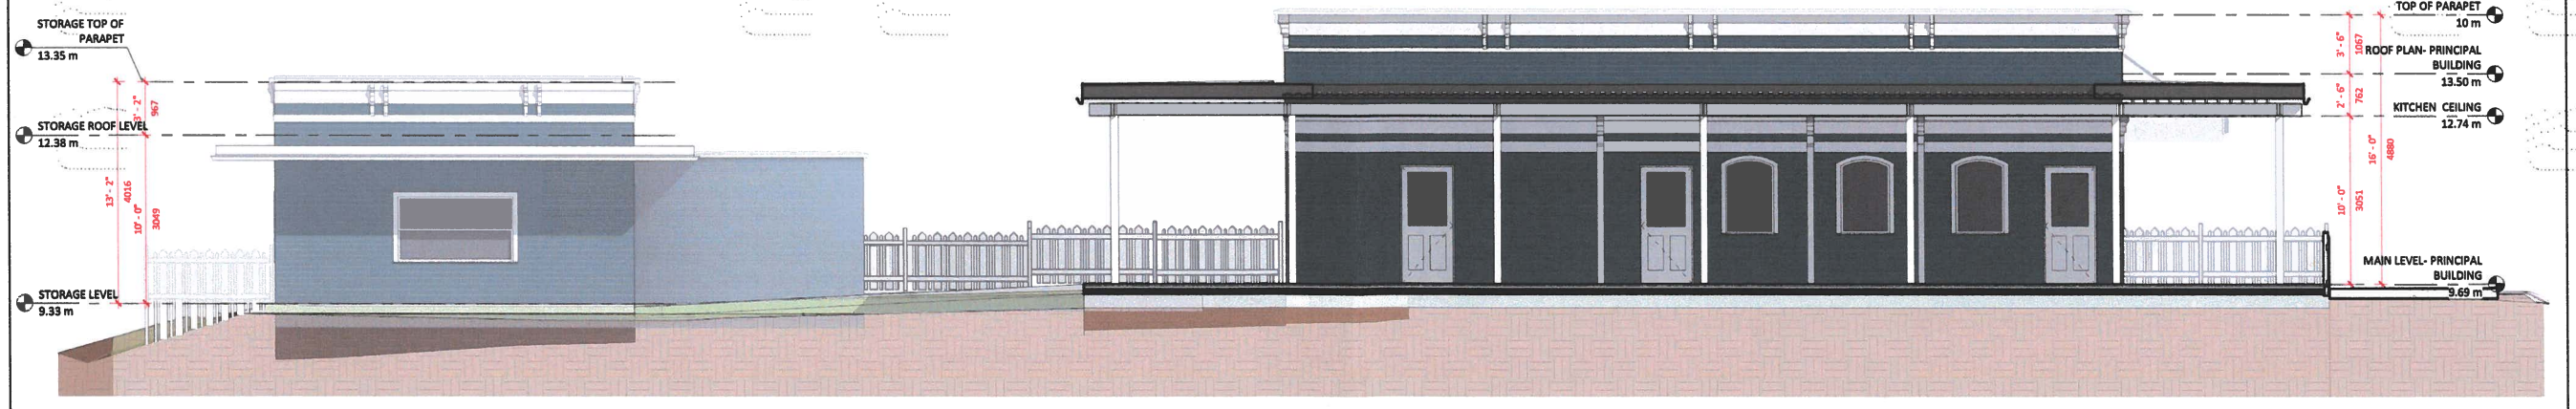

2 / A1.01 North Elevation- From Mary Avenue Across Site
1 : 60

site lines ARCHITECTURE
604-881-7173 www.sitelines.ca
Suite 200 - 23160 98 Avenue Fort Langley, BC. V1M 2R6

REVISIONS

	DATE	DESCRIPTION
14	2021.06.03	Issued for Client Review
15	2021.06.07	Issued for Client Revision
16	2021.06.09	Issued for Client Review

INTERIM RESTAURANT & FUTURE SALES CENTER

9148 GLOVER ROAD
FORT LANGLEY

title
BUILDING ELEVATIONS

scale 1 : 60 @ 24"x 36"
date JUNE. 08. 2021
drawn KAB checked GK

job no. 2112
sheet no. A3.03
seal

2021-06-10 6:23:28 PM

Drawings are to be read in conjunction with each other, any discrepancies found on any drawings are to be reported to the architect before commencing work.
Contractors are responsible to ensure that all work is executed to the requirements of the latest edition of the B.C. Building Code.
© COPYRIGHT. ALL RIGHTS RESERVED
site lines architecture inc.